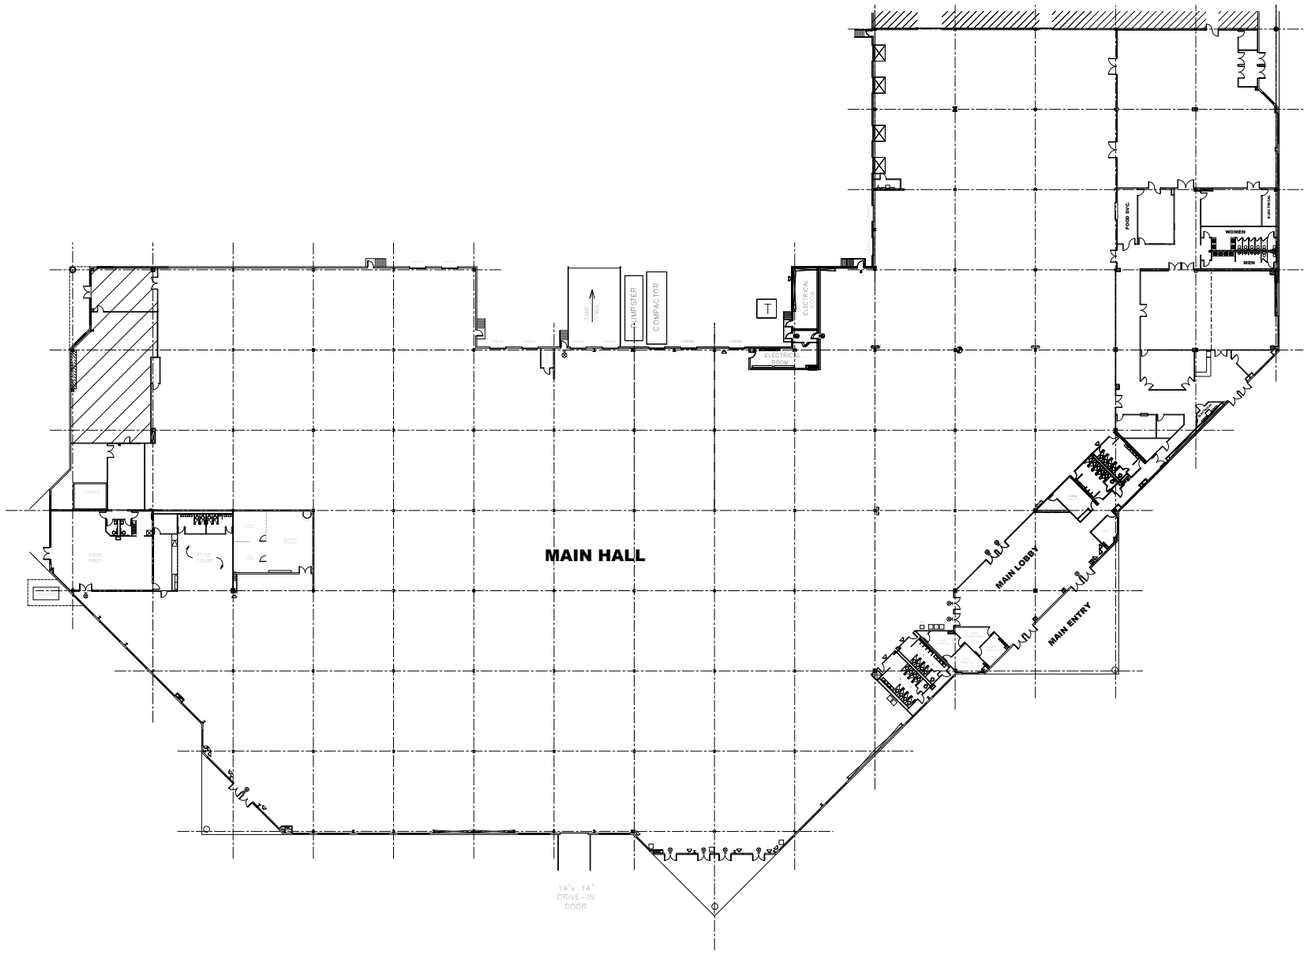

SUMMIT ASSOCIATES INC.

NEW JERSEY CONVENTION
AND EXPOSITION CENTER

Revisions

Symbol	Date	Description

SUMMIT ASSOCIATES INC.
DEVELOPERS OF QUALITY BUSINESS ENVIRONMENTS
RARITAN PLAZA I
RARITAN CENTER, EDISON, NJ 08818
Phone: 732-225-2900
Email: engineering@sairealestate.com

Date: 4-19-05
Drawn: DCT
Checked: JRC
Scale: 1/32"=1'-0"

Project
NEW JERSEY CONVENTION CENTER
97 SUNFIELD AVENUE
EDISON, NJ

Drawing Title
MASTER FLOOR PLAN

SHEET
1 OF 1

Drawing:
A1.0